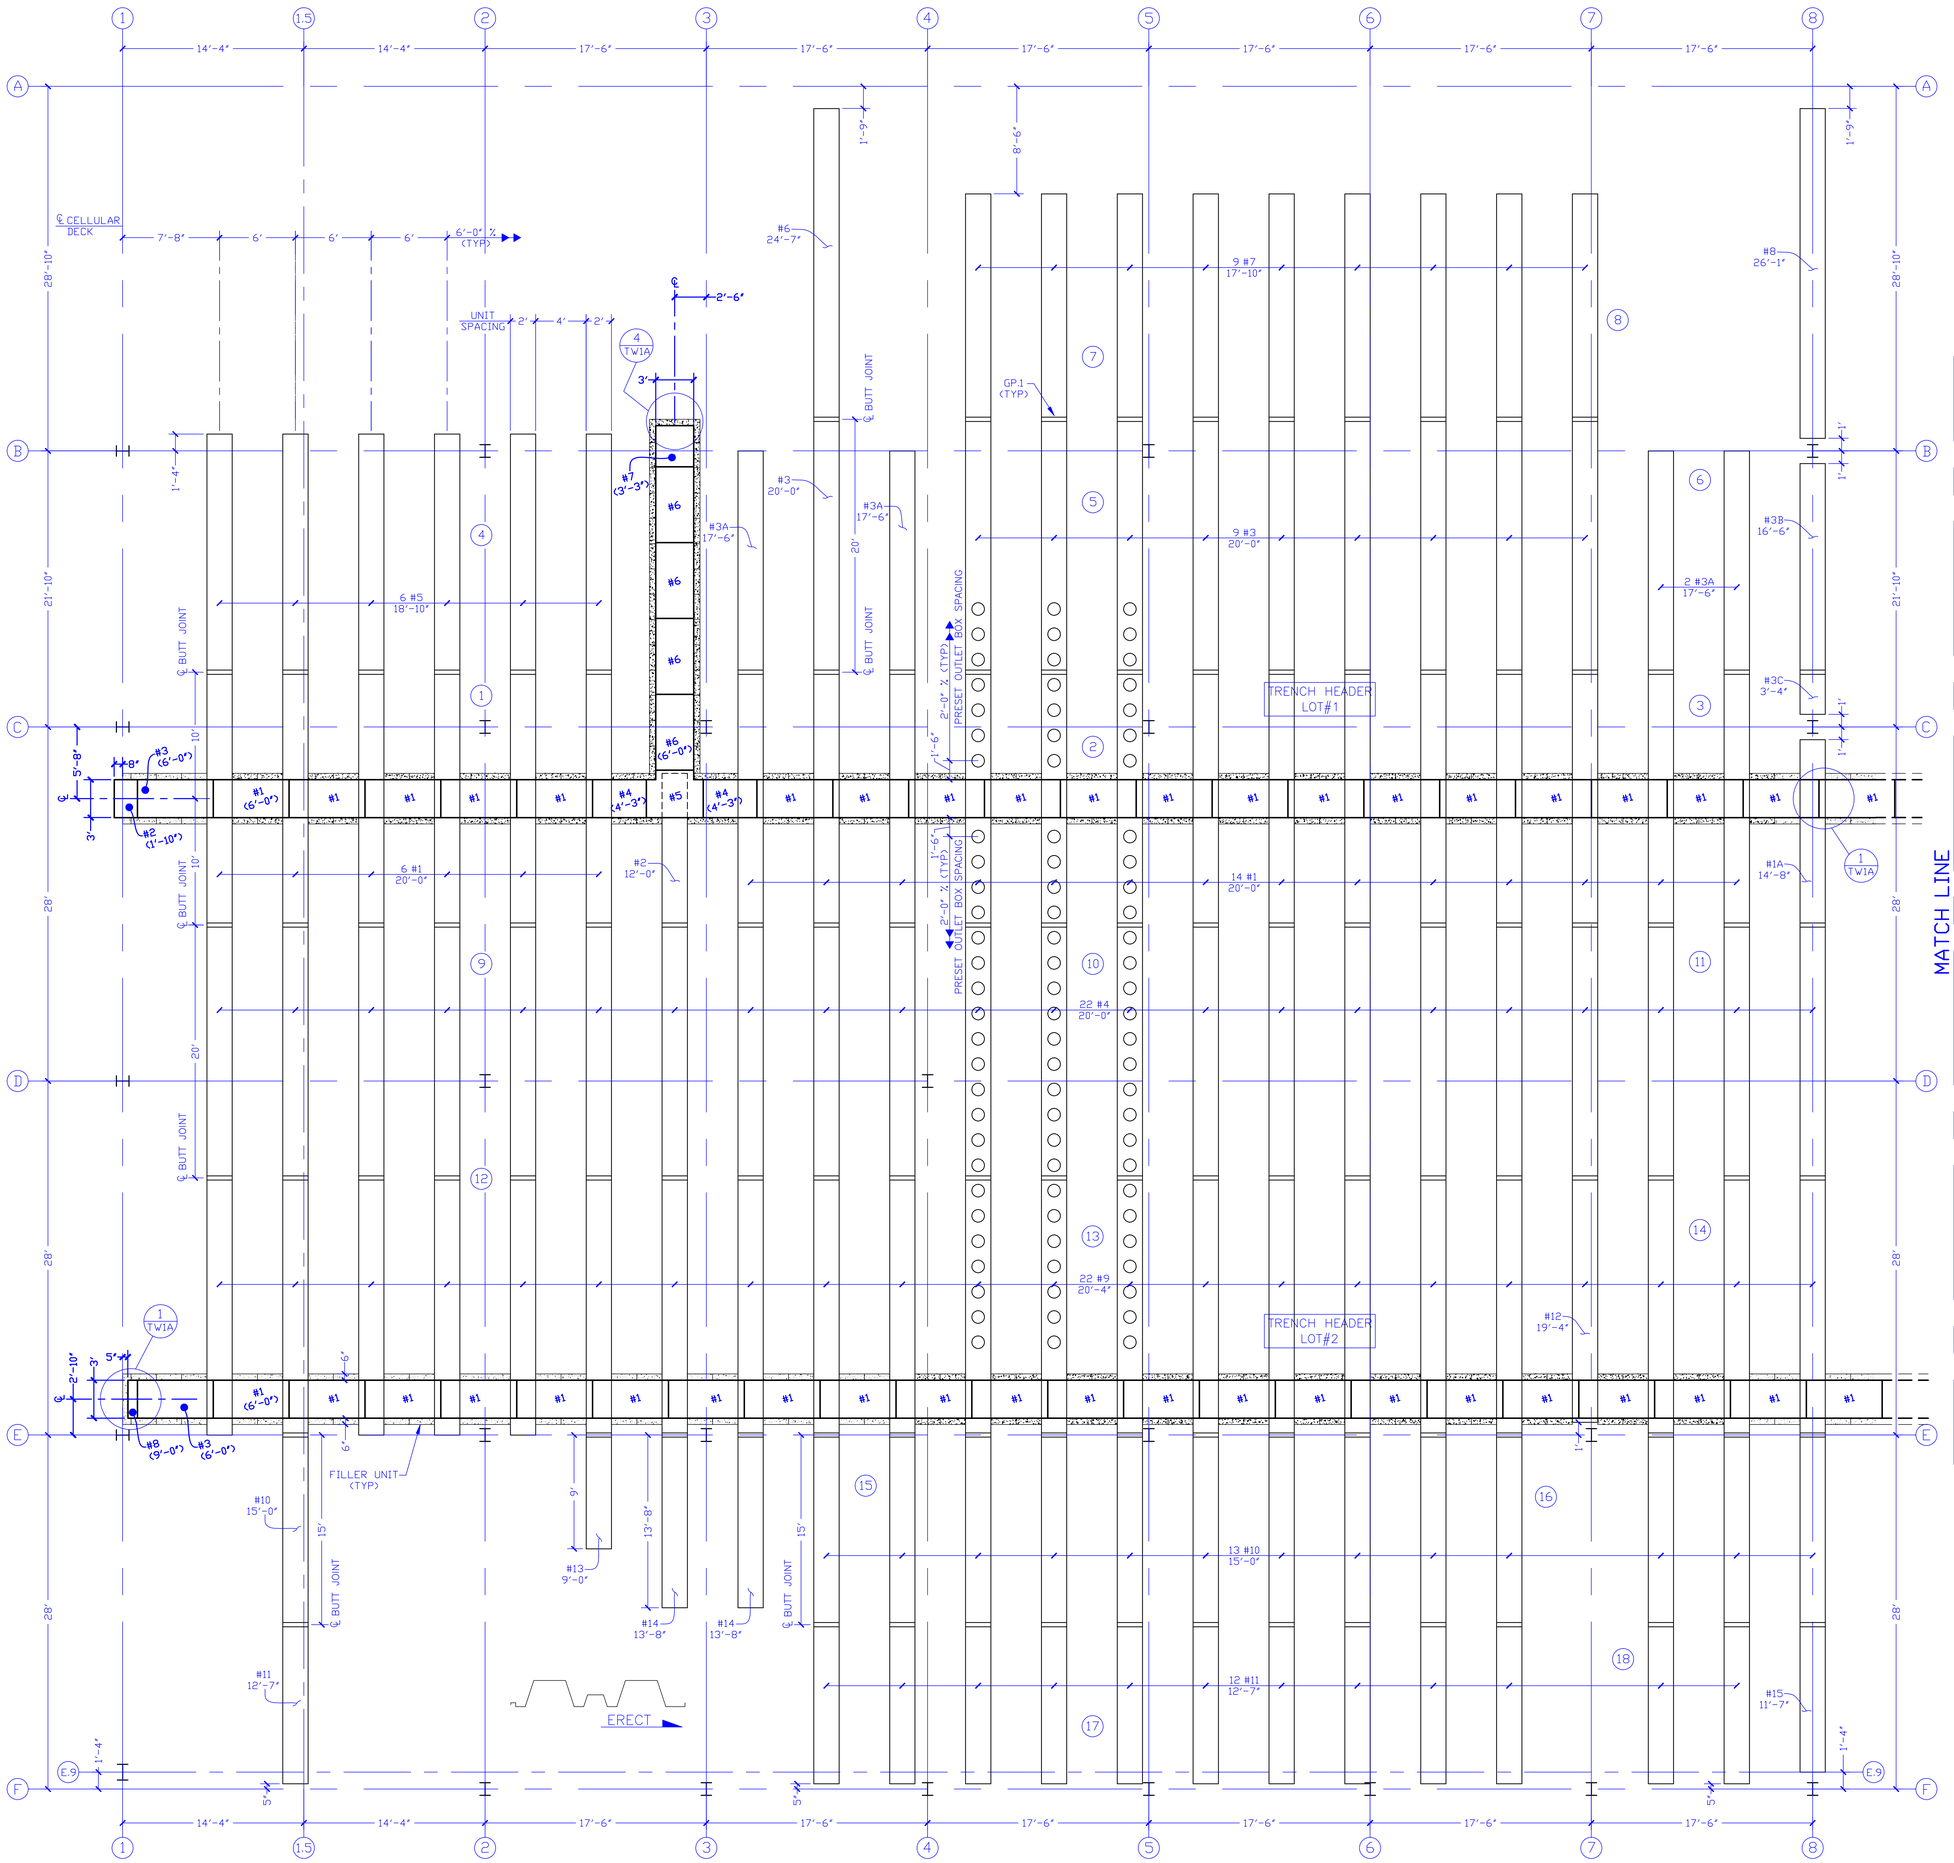

1" 3" ×2'-0 LG R2A

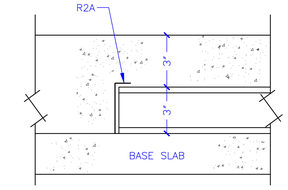

TYPICAL END OF DECK DETAIL

3"×2'-0" LG GP.1

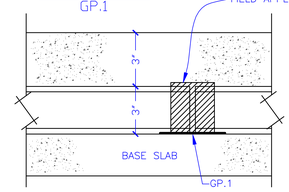

TYPICAL CELLULAR BUTT JOINT DETAIL

EXTRAS
BUNDLE #999
4pcs #999 @ 20'-0" LG
4pcs #998 @ 20'-0" LG

◯ INDICATES CELLULAR DECK BUNDLE # (APPROX LANDING POSITION)

1st FLOOR CELLULAR FLOOR DECK LAYOUT

SLAB CONST
3" CONC FILL OVER 3" DEEP CELLULAR FLOOR DECK = 6" TOTAL THICK SLAB

MATERIAL
20/20 GA QL-GKX 24 G90 GALV
(3" DEEP X 24" WIDE CELLULAR FLOOR DECK)

ISSUE	FOR FIELD USE	4/27/10	JEFF
ISSUE	FOR APPROVAL	3/30/10	JEFF
REVISION		DATE	BY

CENTRIA
H.H.Robertson Floor Systems
450 19th STREET
AMBRIDGE, PA 15003

Architect	PETER CHICK
Contractor	
Owner	OCEAN ENTERPRISES 589 LLC
Building	OCEAN DOWNS RACEWAY VLT FACILITY
Flr / Elev.	1st FLOOR
Location	BERLIN, MARYLAND
Drawn By	JEFF
Checked By:	
WO (Number)	Drawing Number: EF-1