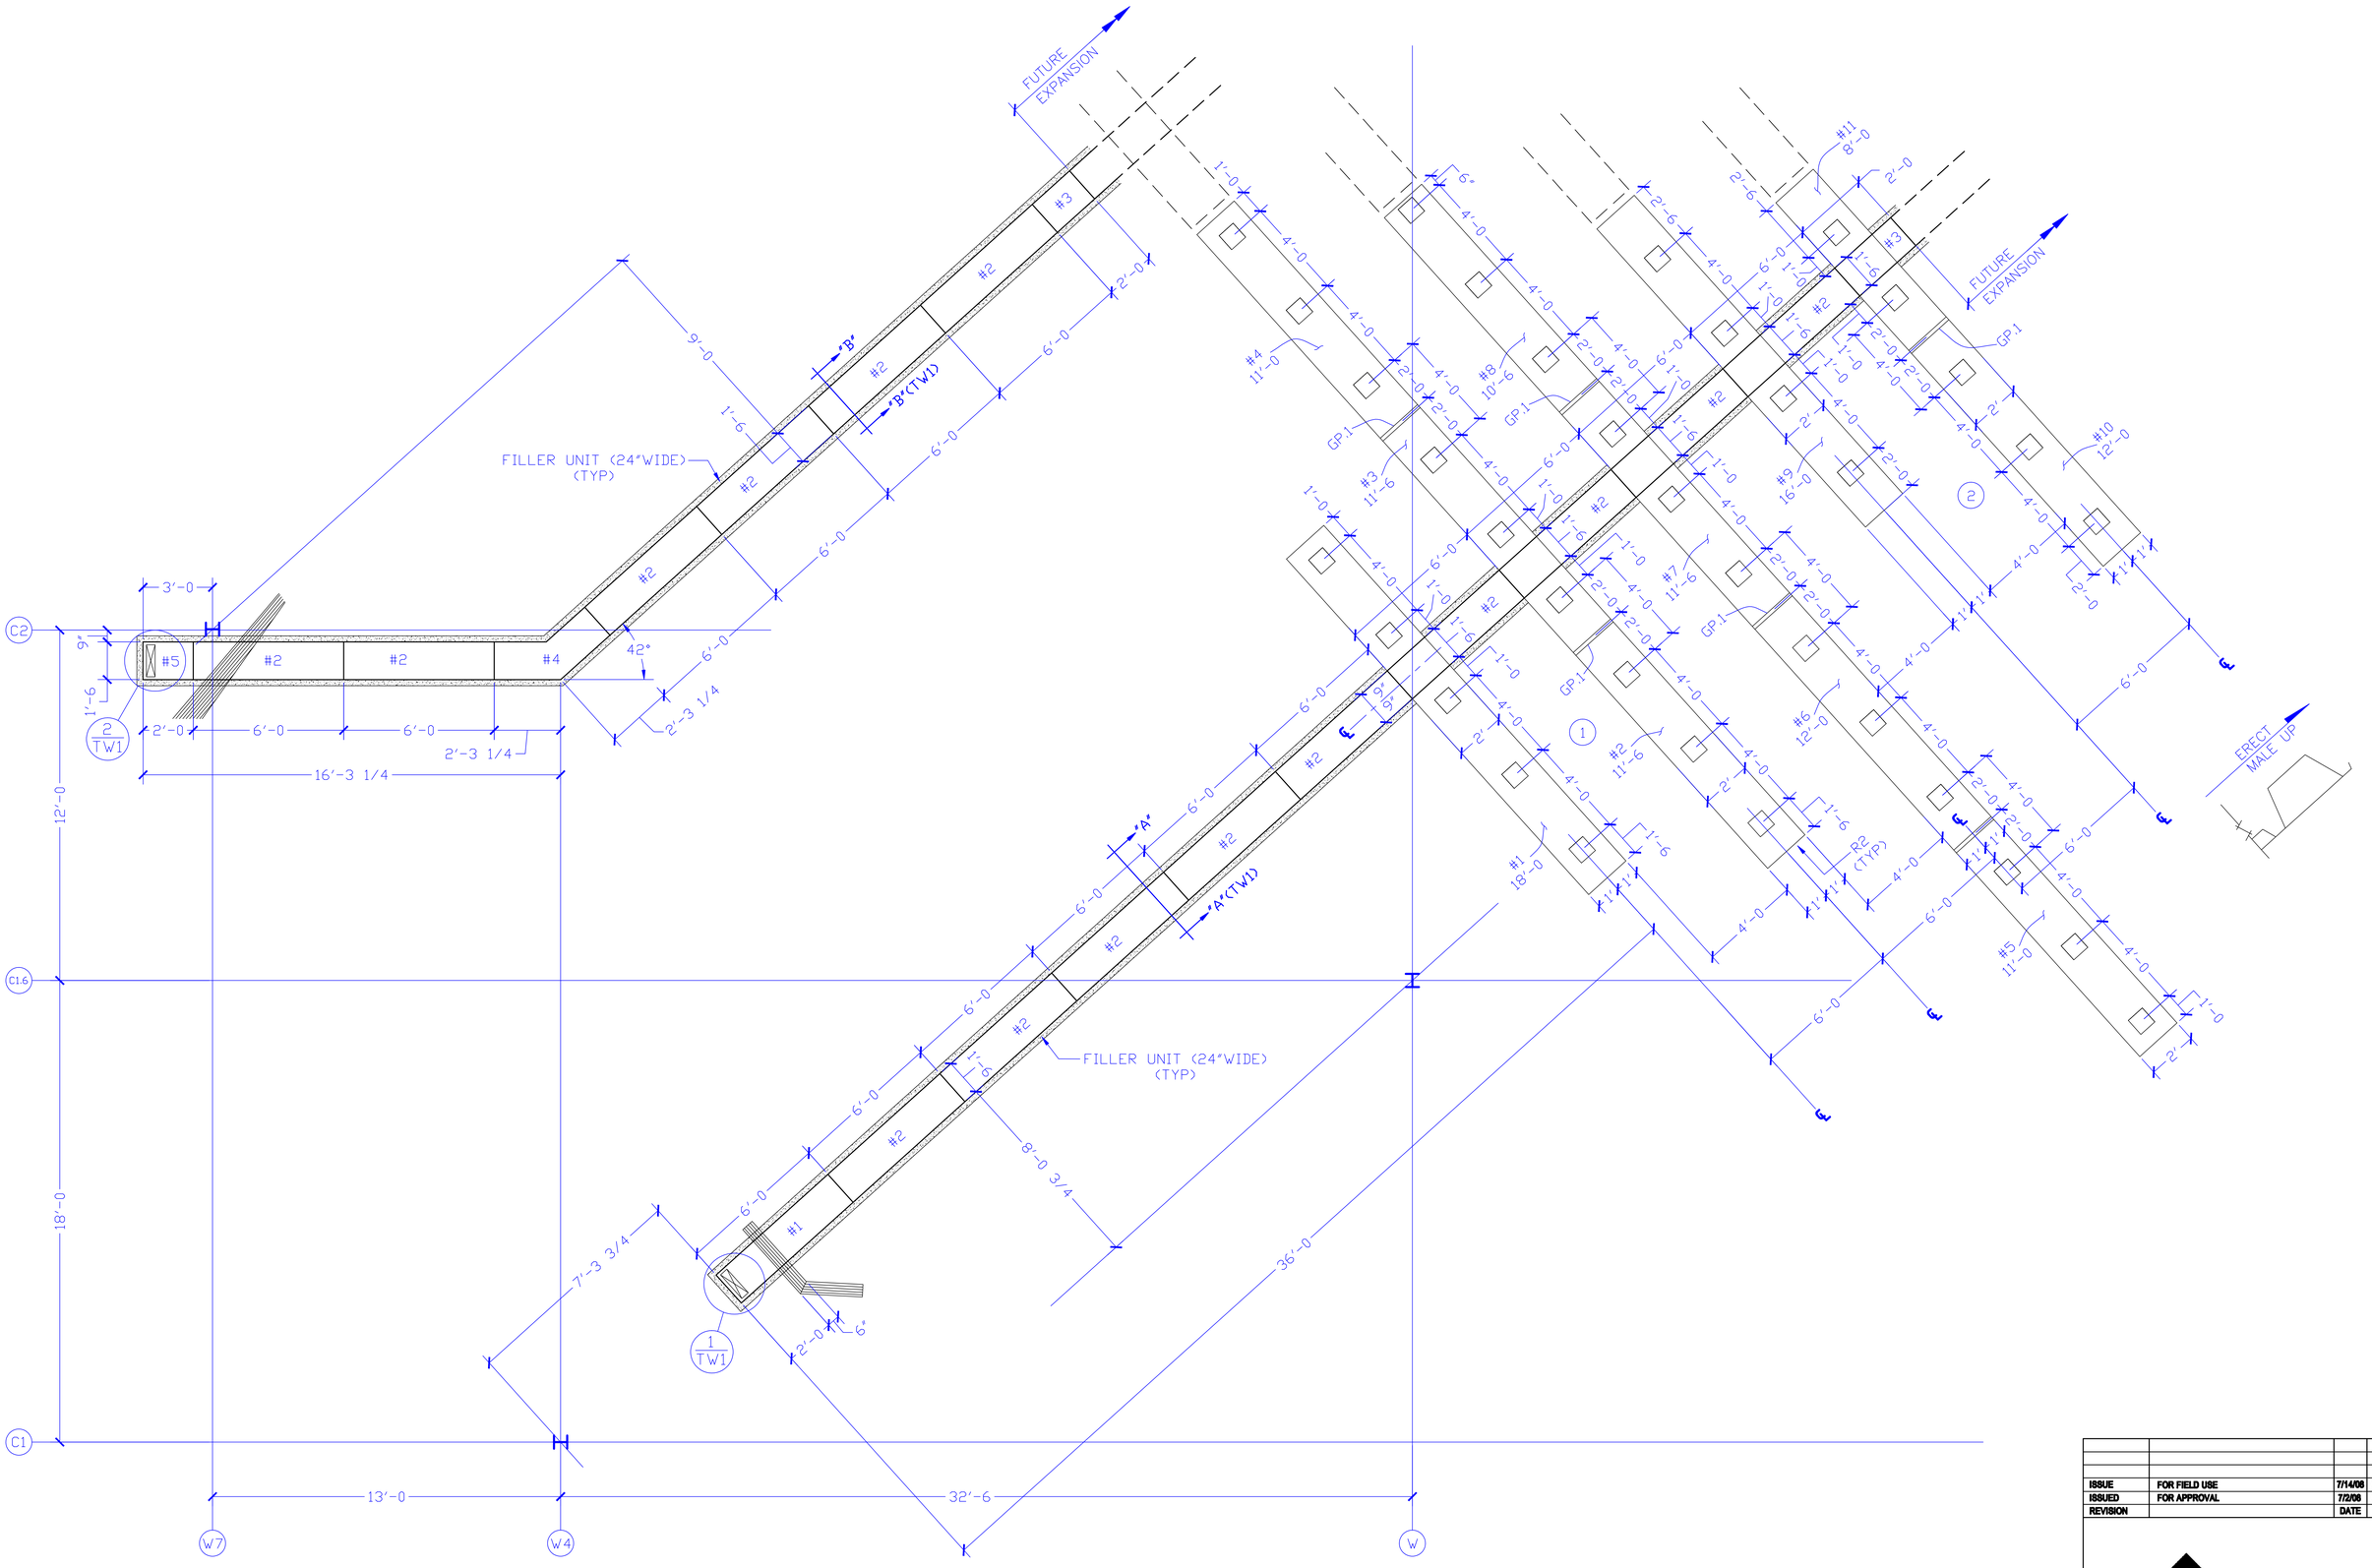

1st FLOOR (SLAB-ON-GRADE)
SLAB CONST: 2" CONC. FILL OVER 3" DEEP CELLULAR DECK = 5" TOTAL SLAB THICKNESS
MATERIAL: #20/20 QLGKX 24 G90 GALV.
(3" DEEP X 24" WIDE CELLULAR FLOOR DECK)

◯ INDICATES BUNDLE # (APPROX LANDING POSITION)

R2 - 10pcs
GP.1 - 10pcs

ISSUE	FOR FIELD USE	7/14/08	GARY
ISSUED	FOR APPROVAL	7/2/08	GARY
REVISION		DATE	BY

CENTRIA

H.H.Robertson Floor Systems
450 19th STREET
AMBRIDGE, PA 15003

Architect	Thalden Boyd Emery Architects		
Contractor	Cadmus Construction Company		
Owner			
Building	Spotlight 29		
Flr / Elev.	1st Floor (Temporary Construction Partition Addition)		
Location	Coachella, California		
Drawn By	Gary	Checked By	
WO per Drawing		Drawing Number	EF-1